


Kingwood Park.

In James White D.L.C.
Polk County, Oregon.

Scale 100 ft. to inch.

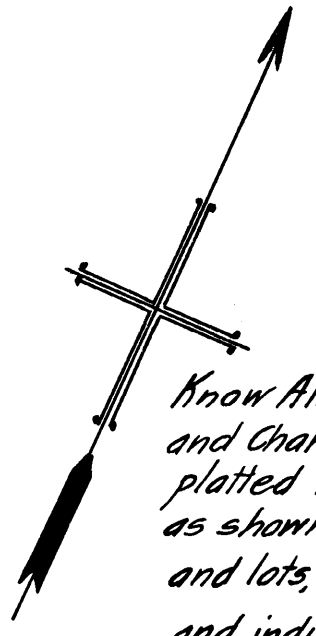

Know All Men By These Presents, That we George P. Dekum and Charles A. Robertson, both unmarried, and Charles S. Ruge, a widower, and D.K. Brannan and Martha J. Brannan, his wife, have laid off and platted into blocks and lots and laid off and dedicated streets, avenues, courts, and parks thereon as shown and indicated on the annexed map and plat, and do hereby lay out and plat into blocks and lots, and do hereby lay out and dedicate the streets, avenues, courts and parks thereon, as shown and indicated on the said annexed map and plat, the following described premises, to wit: Beginning at a stone on the north side of the County Road, which stone is 1562.08 ft. east and 3518.9 ft. south of the Northwest corner of the James White Donation Land Claim, in T.7 S., R.3 W., M.M., thence N.22°07' W. 1618.92 ft., thence S.67°53' W. 1688.41 ft., thence S.26° E. 1999.18 ft., to the north side of County Road, thence N.52°40' E. on north side of county road 1173.89 ft., thence N.58°45' E. on north side of county road 425.02 ft., to place of beginning, excepting a strip of land 40 feet in width heretofore granted to and now occupied by the Salem Falls City and Western Railroad for railroad purposes.

The said map or plat, and the tract of land so platted and laid out shall be known as KINGWOOD PARK, Polk County, Oregon; and the same contains 23 blocks, the size and location of which, and of the lots contained therein, are shown and designated upon the map or plat aforesaid; and the location and width of the streets, avenues and courts, are also shown and designated upon said plat; and the said streets are hereby dedicated and set apart for the use of the public forever.

In Witness Whereof, We have hereunto set our hands and seals this 10th day of Sept., A.D. 1910.
Done in the presence of
Hal R. Patton, } ss.
M.E. Ruge }
State of Oregon }
County of Marion }

On this 10th day of Sept., A.D. 1910, personally came before me, a Notary Public in and for the said county and state, the within named George P. Dekum, Charles A. Robertson, Charles S. Ruge, D.K. Brannan, and Martha J. Brannan, to me known to be the identical persons described in and who executed the within instrument, and acknowledged that they executed the same freely and voluntarily for the uses and purposes therein named.

Witness my hand and notarial seal this 10th day of Sept., A.D. 1910.
M.E. Ruge
Notary Public for Oregon.

State of Oregon }
County of Multnomah }
I, Henry L. Chandler first being duly sworn depose and say that I have correctly surveyed, and marked with proper monuments the land represented on the annexed Plat of "Kingwood Park" and at the initial point of said survey which is 132 ft. east and 3475.61 ft. south of the NW corner of James White D.L.C. Claim, I have set a stone 6"x6"x24" six inches below the surface of the ground; the description of tract laid out as "Kingwood Park" is as follows, to wit: Beginning at a stone set on the north side of the County Road, which stone is 1562.08 ft. east and 3518.9 ft. south of the N.W. Cor. of James White D.L.C. T.7 S., R.3 W., M.M., thence N.22°07' W. 1618.92 ft., thence S.67°53' W. 1688.41 ft., thence S.26° E. 1999.18 ft., to north side of County Road, thence N.52°40' E. on north side of County Road 1173.89 ft., thence N.58°45' E. on north side of county road 425.02 ft. to place of beginning, except a strip of land 40 feet in width heretofore granted and now occupied by the Salem Falls City and Western Railroad for railroad purposes.


Subscribed and sworn to before me this 24th day of August 1910.
M.J. Clousaday.
Notary Public for Oregon.

Approved: Oct 5, 1910
E. Shumway County Assessor.
Approved: Oct. 5 1910.
Ed. Coal County Judge
J.P. Seal County Commissioner.
Wm. Addell County Commissioner.
Attest: E.M. Smith County Clerk.

Approved: Oct 5, 1910
B.F. Ruzley
County Surveyor.
Taxes from 1909 to 1910 Paid.
by R.B. Wemelw, deputy

Filed Oct. 11, 1910
E.M. Smith
County Clerk

This copy filed Oct. 11, 1910
E.M. Smith
County Clerk

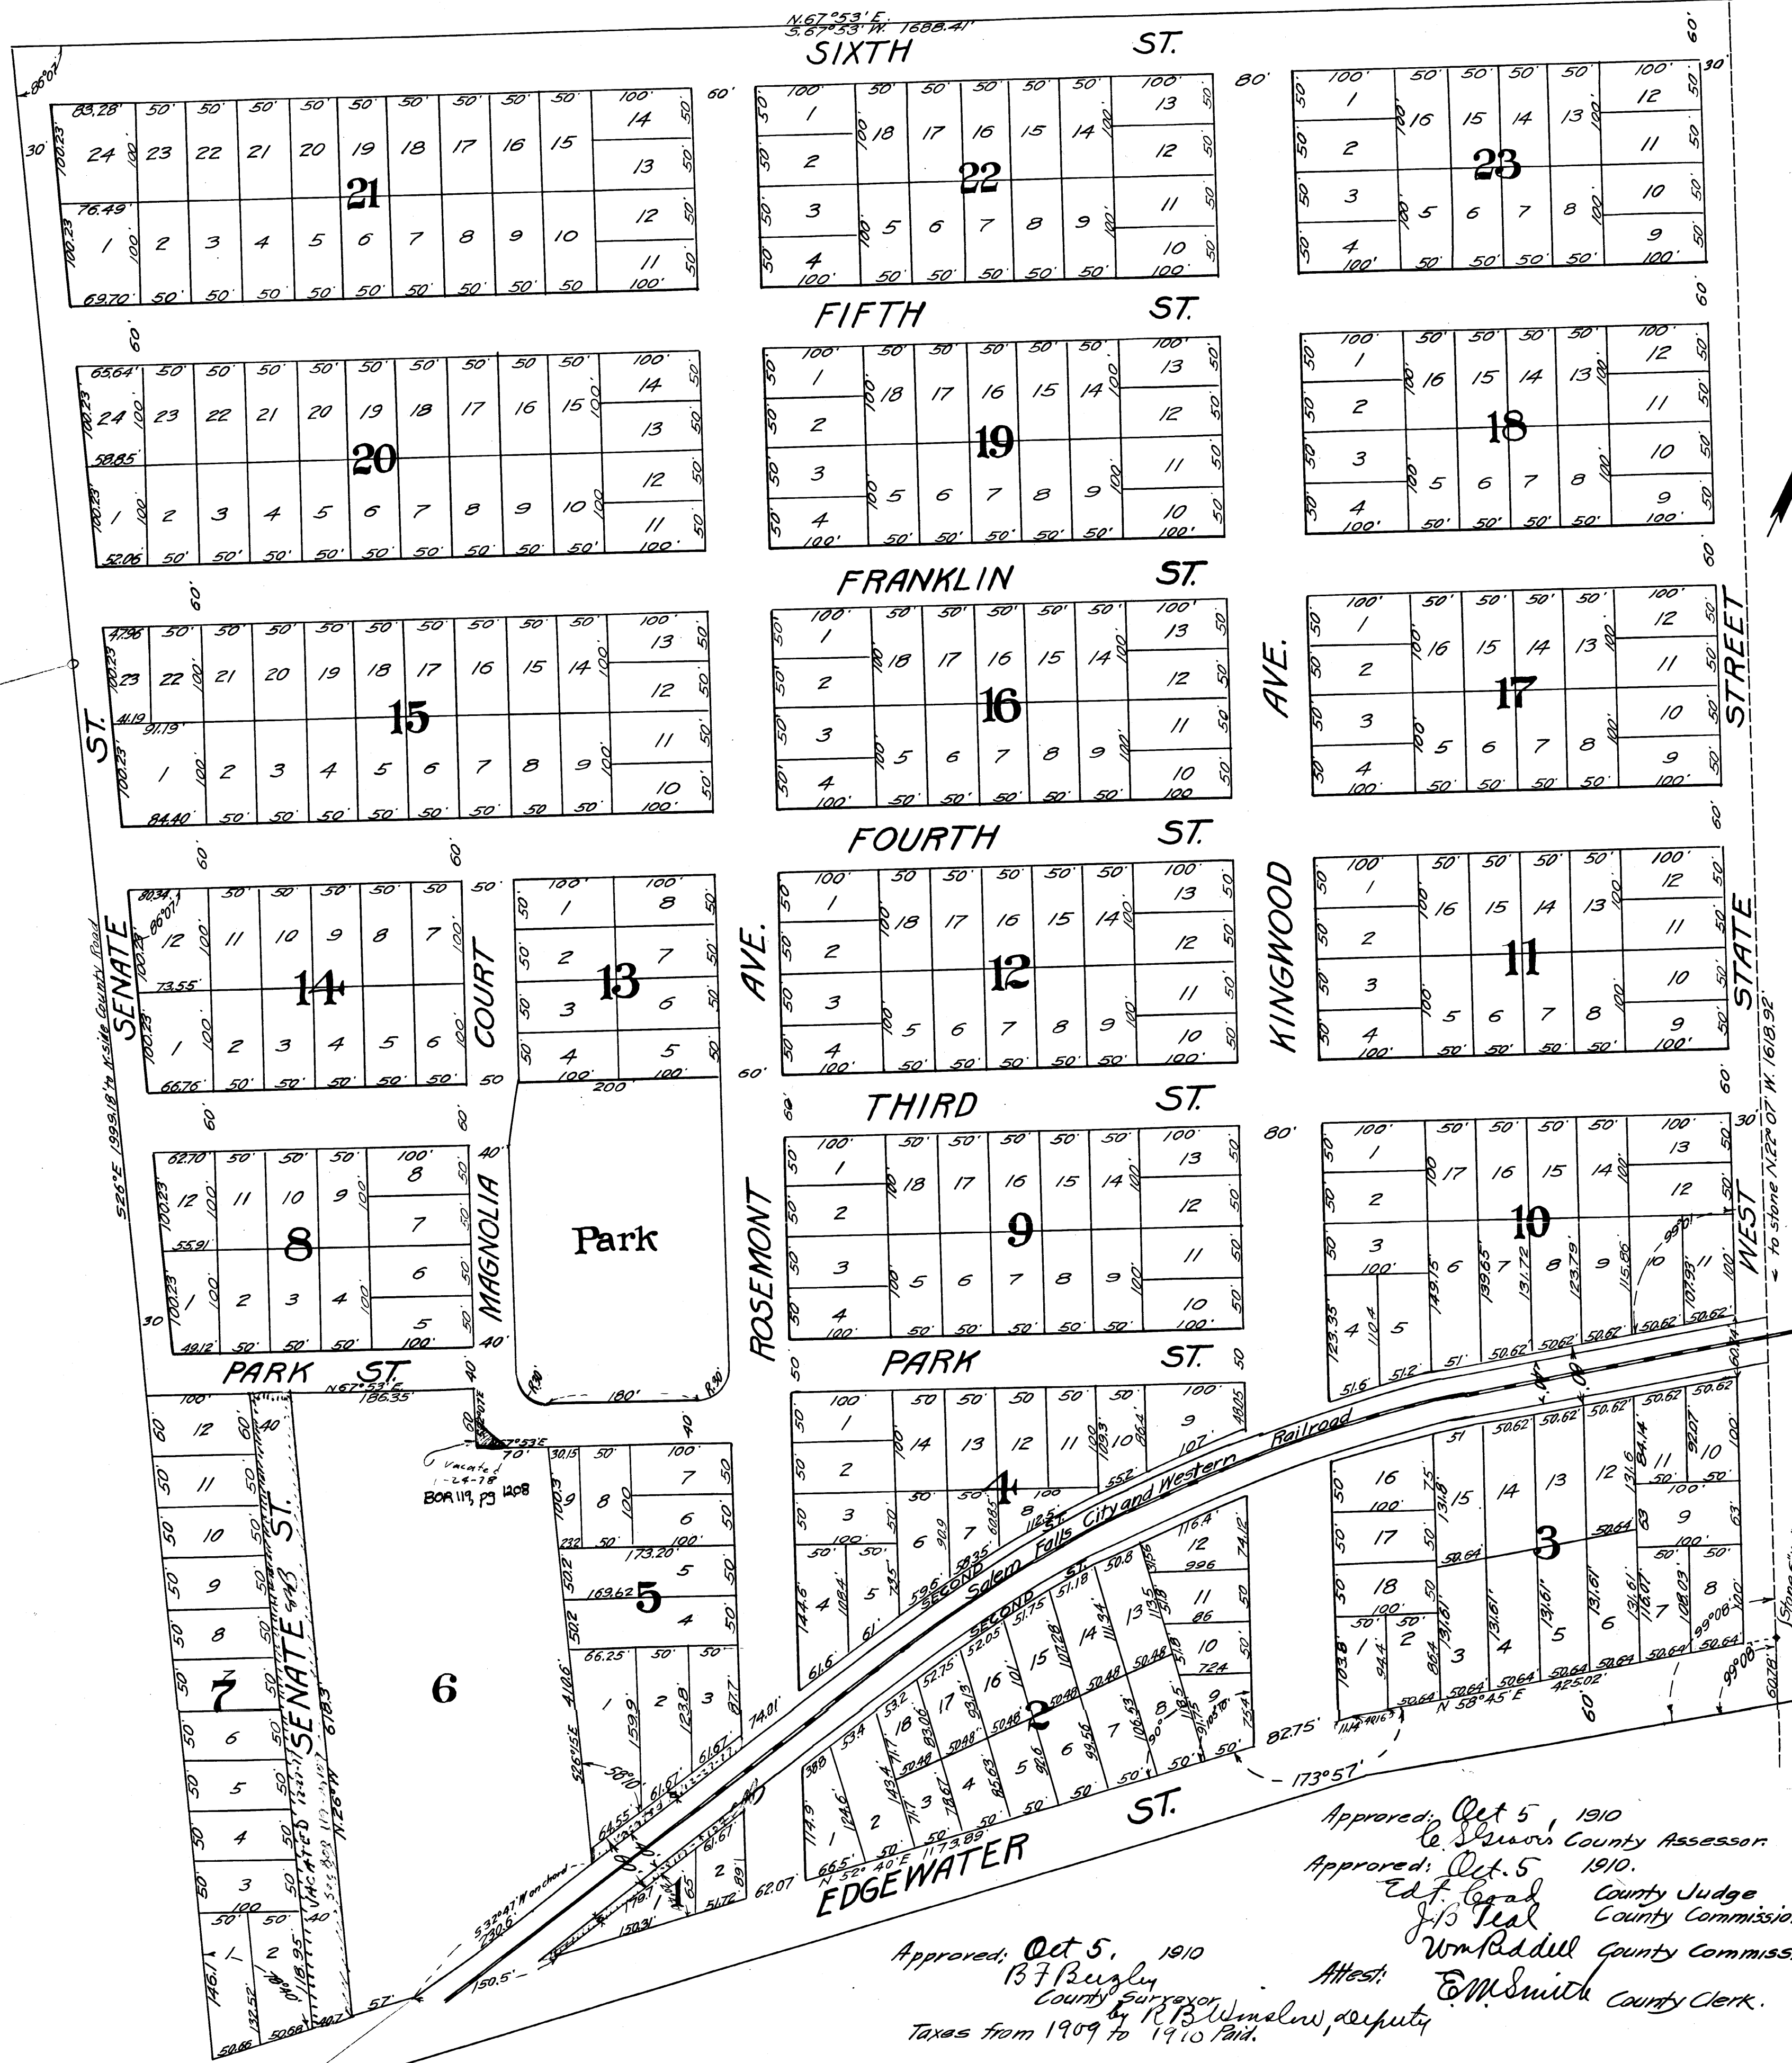




Clerk's Original Kingwood Park.

In James White D.L.C.
Polk County, Oregon.

Scale 100 ft. to 1 inch.

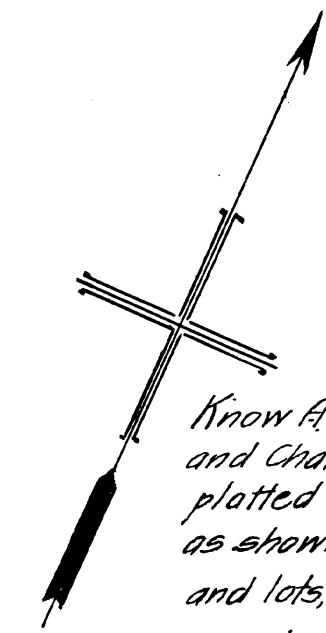

Know All Men By These Presents, That we, George P. Dekum and Charles A. Robertson, both unmarried, and Charles S. Ruge, a widower, and D.K. Brannan and Martha J. Brannan, his wife, have laid off and platted into blocks and lots, and laid off and dedicated streets, avenues, courts and parks thereon as shown and indicated on the annexed map and plat, and do hereby lay out and plat into blocks and lots, and do hereby lay out and dedicate the streets, avenues, courts and parks thereon, as shown and indicated on the said annexed map and plat, the following described premises, to wit: Beginning at a stone on the north side of the County Road, which stone is 1562.08 east and 3518.9 ft. south of the Northwest corner of the James White Donation Land Claim, in T.7.S., R.3.W., M.M., thence N.22°07'W. 1618.92 ft. thence S.67°53'W. 1688.41 ft. thence S.26°E. 1992.18 ft. to the north side of County Road, thence N.32°40'E. on north side of county road 1173.89 ft. thence N.38°45'E. on north side of county road 425.02 ft. to place of beginning, excepting a strip of land 40 feet in width heretofore granted to and now occupied by the Salem Falls City and Western Railroad for railroad purposes.

The said map or plat, and the tract of land so platted and laid out shall be known as KINGWOOD PARK, Polk County, Oregon; and the same contains 23 blocks, the size and location of which, and of the lots contained therein, are shown and designated upon the map or plat aforesaid; and the location and width of the streets, avenues and courts, are also shown and designated upon said plat; and the said streets are hereby dedicated and set apart for the use of the public forever.

In Witness Whereof, We have hereunto set our hands and seals this 10th day of September 1910.

George P. Dekum (Seal)
Charles A. Robertson (Seal)
Charles S. Ruge (Seal)
D.K. Brannan (Seal)
Martha J. Brannan (Seal)

State of Oregon.
County of Marion

On this 10th day of September A.D. 1910, personally came before me, a Notary Public in and for the said county and state, the within named George P. Dekum, Charles A. Robertson, Charles S. Ruge, D.K. Brannan, and Martha J. Brannan, to me known to be the identical persons described in and who executed the within instrument, and acknowledged that they executed the same freely and voluntarily for the uses and purposes therein named.

Witness my hand and notarial seal this 10th day of September A.D. 1910.

M.E. Ruge
Notary Public for Oregon.

State of Oregon
County of Multnomah

I, Henry L. Chandler first being duly sworn depose and say that I have correctly surveyed and marked with proper monuments the land represented on the annexed Plat of Kingwood Park and at the initial point of said survey which is 132 ft. east and 3475.61 ft. south of the N.W. corner of James White D.L.C. claim, I have set a stone 6'x6'x24" six inches below the surface of the ground, the description of tract laid out as Kingwood Park is as follows, to wit: Beginning at a stone set on the north side of the County Road, which stone is 1562.08 ft. east and 3518.9 ft. south of the N.W. corner of James White D.L.C. claim, in T.7.S., R.3.W., M.M., thence N.22°07'W. 1618.92 ft. thence S.67°53'W. 1688.41 ft. thence S.26°E. 1992.18 ft. to north side of County Road, thence N.32°40'E. on north side of County Road 1173.89 ft. thence N.38°45'E. on north side of county road 425.02 ft. to place of beginning, except a strip of land 40 feet in width heretofore granted and now occupied by the Salem Falls City and Western Railroad for railroad purposes

Henry L. Chandler

Subscribed and sworn to before me this 24th day of August 1910.

M.J. Ochoresy
Notary Public for Oregon.

Approved: October 5 1910.
J.B. Hargrave County Assessor.
Approved: Oct. 5 1910.
J.B. Hargrave County Judge.
J.B. Hargrave County Commissioner.
Attest: C.M. Smith County Clerk.

Approved: Oct 5th 1910.
R.F. Beezley
County Surveyor.
by R.F. Whinslow Deputy
Taxes from 1909 to 1910 Paid.

Filed Oct. 11th 1910

C.M. Smith
County Clerk.

Note #1. Vacated 12-27-77
see BOR 119 pg 109 + 108
C.R. Blumh

Note #2. Vacated 1-28-78
see BOR 119 pg 120B
C.R. Blumh